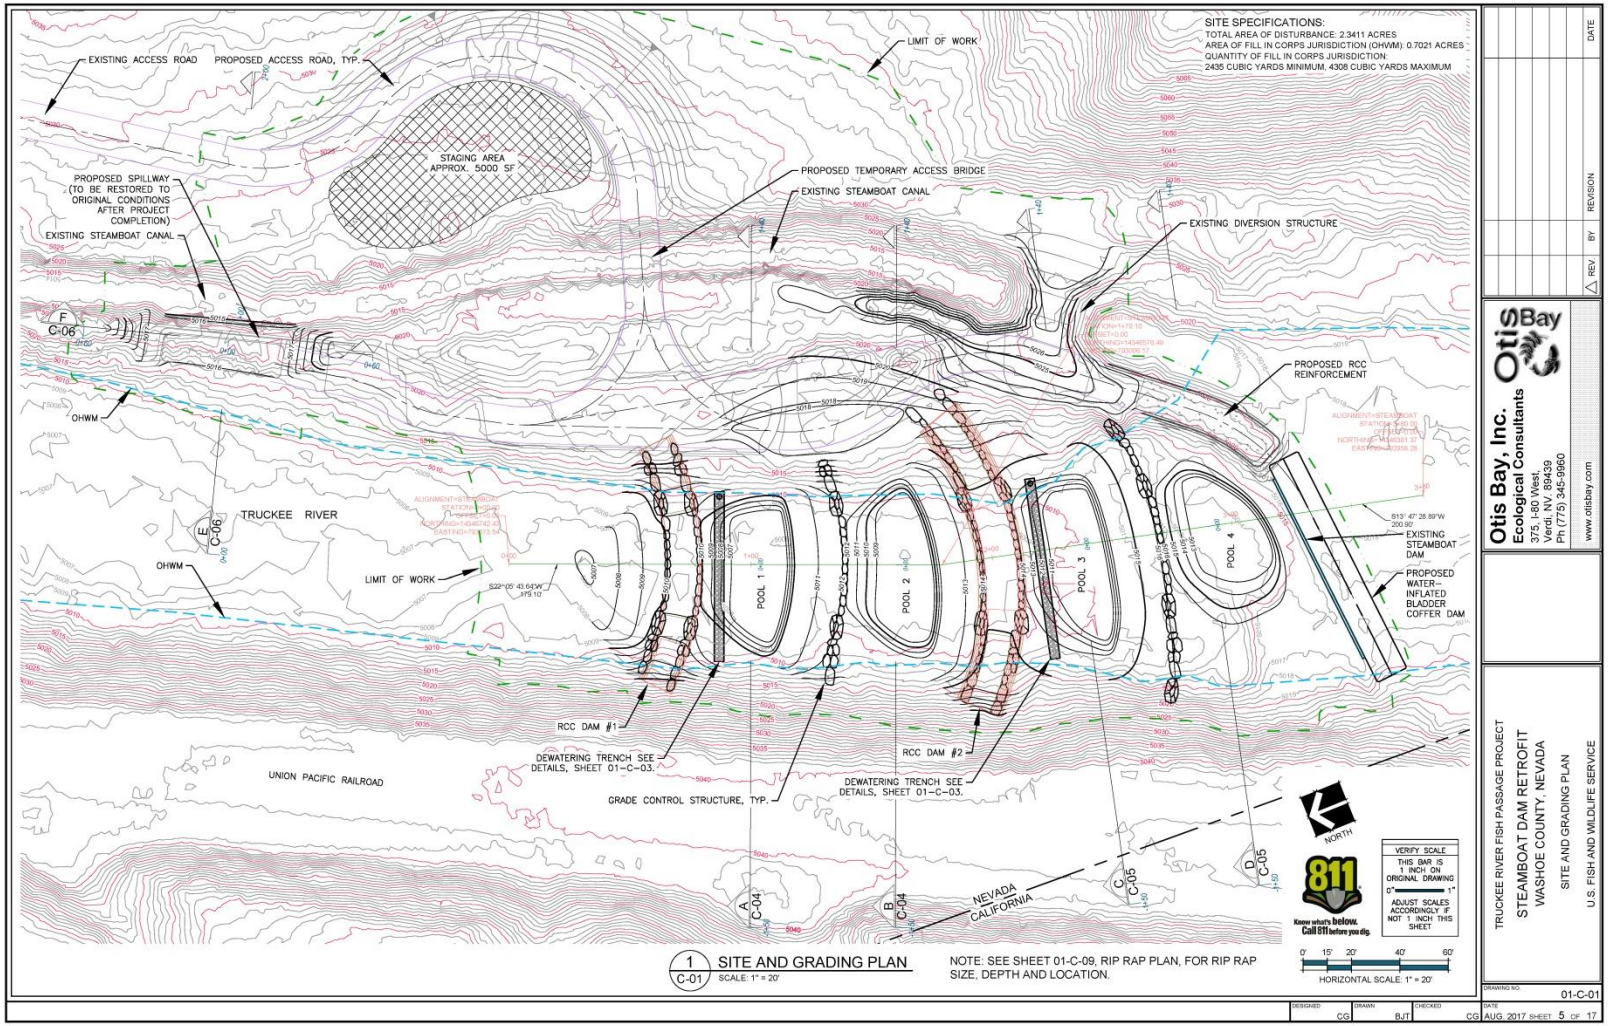

Design for the Steamboat Dam Retrofit Project.