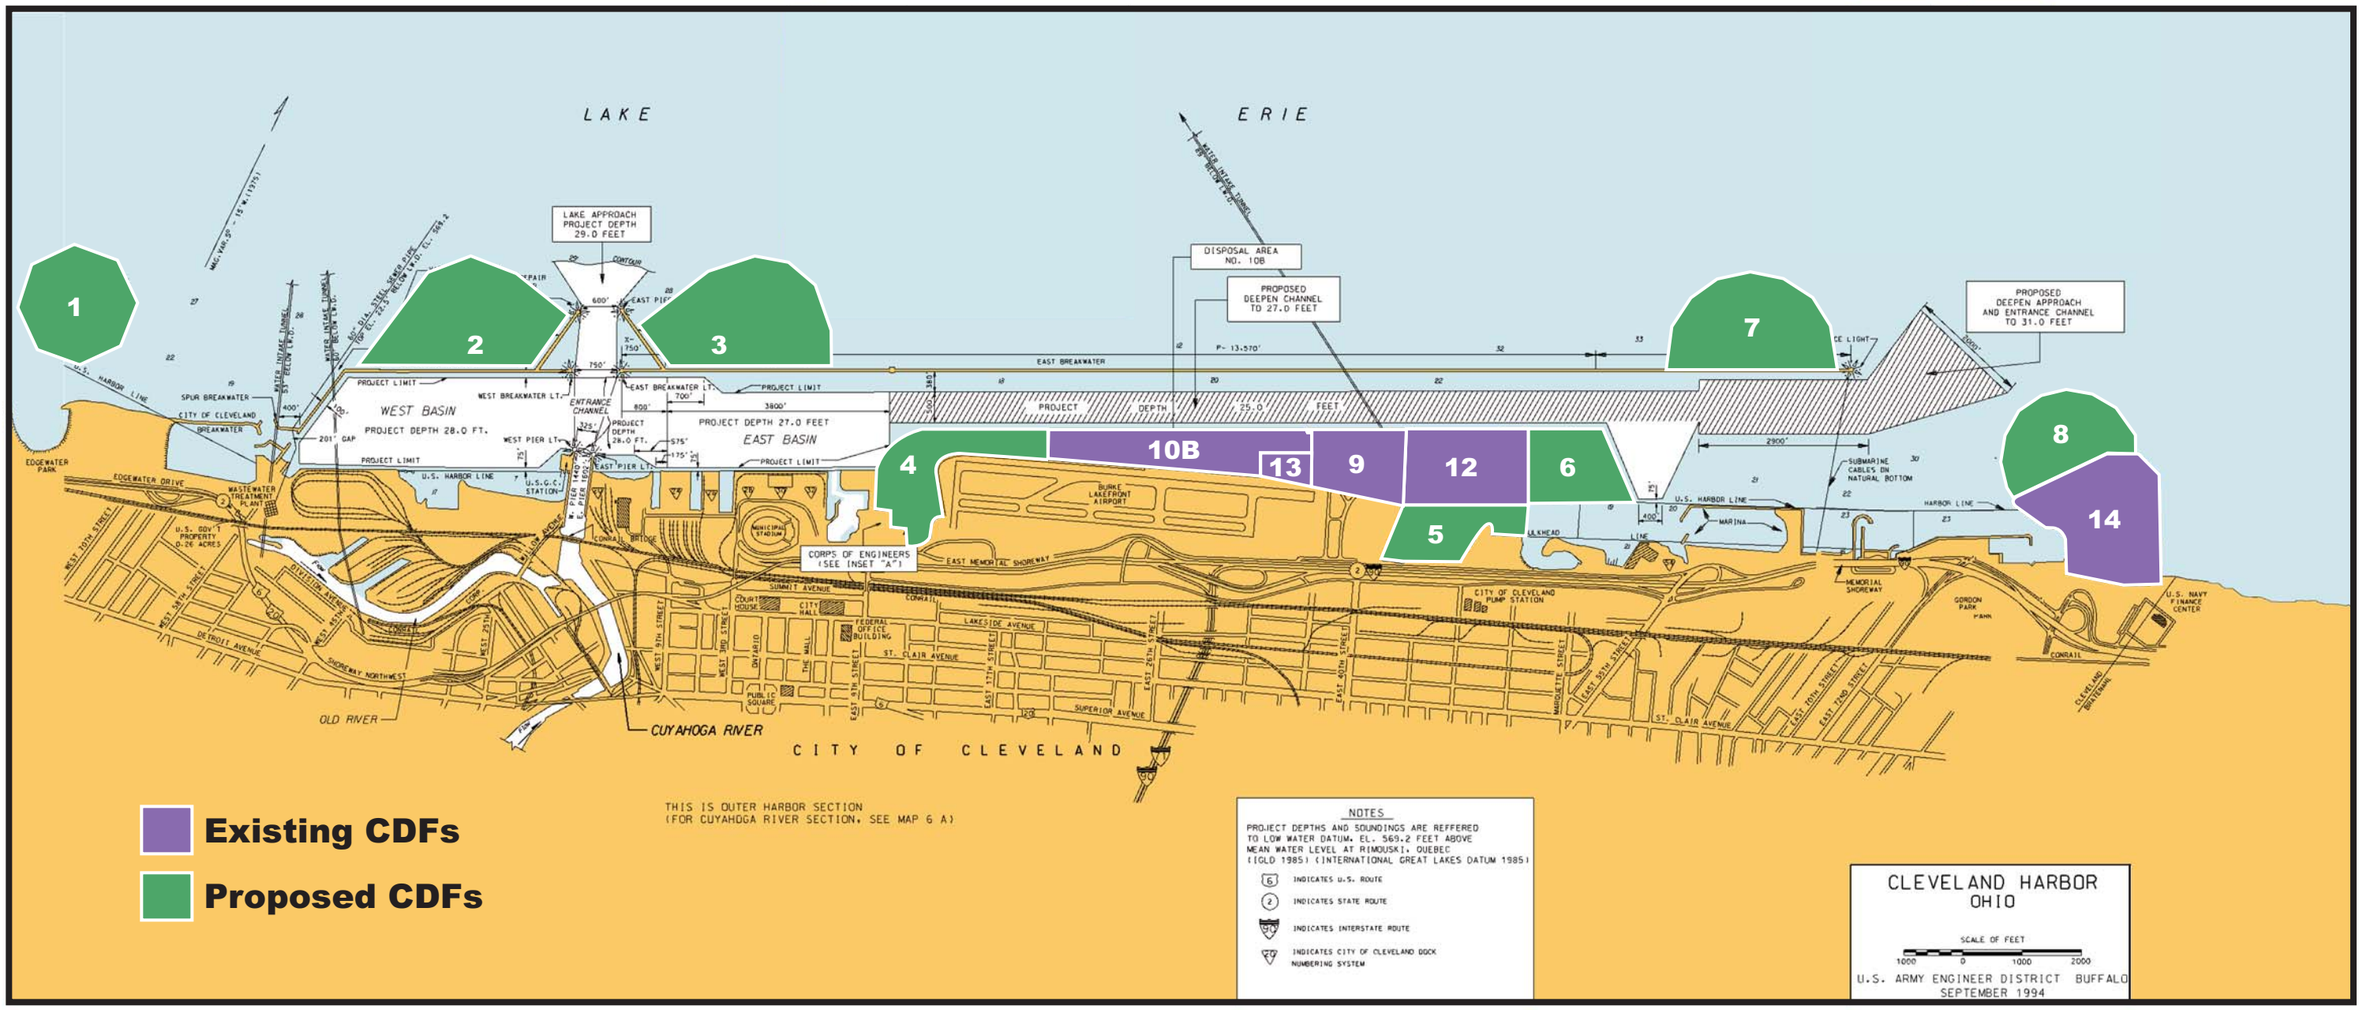
LAKE ERIE
1
2
3
4
5
6
7
8
9
10B
12
13
14
LAKE APPROACH PROJECT DEPTH 29.0 FEET
DISPOSAL AREA NO. 10B
PROPOSED DEEPEN CHANNEL TO 27.0 FEET
PROPOSED DEEPEN APPROACH AND ENTRANCE CHANNEL TO 31.0 FEET
WEST BASIN
PROJECT DEPTH 28.0 FT.
EAST BASIN
PROJECT DEPTH 27.0 FEET
ENTRANCE CHANNEL
EAST BREAKWATER
PROJECT DEPTH 25.0 FEET
CORPS OF ENGINEERS (SEE INSET "A")
EDGEWATER PARK
EDGEWATER DRIVE
WASTEWATER TREATMENT PLANT
U.S. GOV'T PROPERTY 0.26 ACRES
SPUR BREAKWATER
CITY OF CLEVELAND BREAKWATER
U.S. HARBOR LINE
U.S.G.C. STATION
BURKE LAKEFRONT AIRPORT
EAST MEMORIAL SHOREWAY
MARINA
HARBOR LINE
SUBMARINE CABLES ON NATURAL BOTTOM
CITY OF CLEVELAND PUMP STATION
MEMORIAL SHOREWAY
GORDON PARK
U.S. NAVY FINANCE CENTER
CONRAIL
CLEVELAND SHIPYARD
OLD RIVER
CUYAHOGA RIVER
CITY OF CLEVELAND
SUMMIT AVENUE
COURT HOUSE
CITY HALL
FEDERAL OFFICE BUILDING
ST. CLAIR AVENUE
LAKESIDE AVENUE
SUPERIOR AVENUE
PUBLIC SQUARE
DETROIT AVENUE
SHOREWAY NORTHWEST
WEST 25TH STREET
WEST 30TH STREET
WEST 9TH STREET
EAST 9TH STREET
EAST 17TH STREET
EAST 25TH STREET
EAST 55TH STREET
EAST 72ND STREET
EAST 79TH STREET
MARQUETTE STREET
Existing CDFs
Proposed CDFs
THIS IS OUTER HARBOR SECTION
(FOR CUYAHOGA RIVER SECTION, SEE MAP 6 A)
NOTES
PROJECT DEPTHS AND SOUNDINGS ARE REFFERED TO LOW WATER DATUM, EL. 569.2 FEET ABOVE MEAN WATER LEVEL AT RIMOUSKI, QUEBEC (IGLD 1985) (INTERNATIONAL GREAT LAKES DATUM 1985)
INDICATES U.S. ROUTE
INDICATES STATE ROUTE
INDICATES INTERSTATE ROUTE
INDICATES CITY OF CLEVELAND DOCK NUMBERING SYSTEM
CLEVELAND HARBOR
OHIO
SCALE OF FEET
1000 0 1000 2000
U.S. ARMY ENGINEER DISTRICT BUFFALO
SEPTEMBER 1994