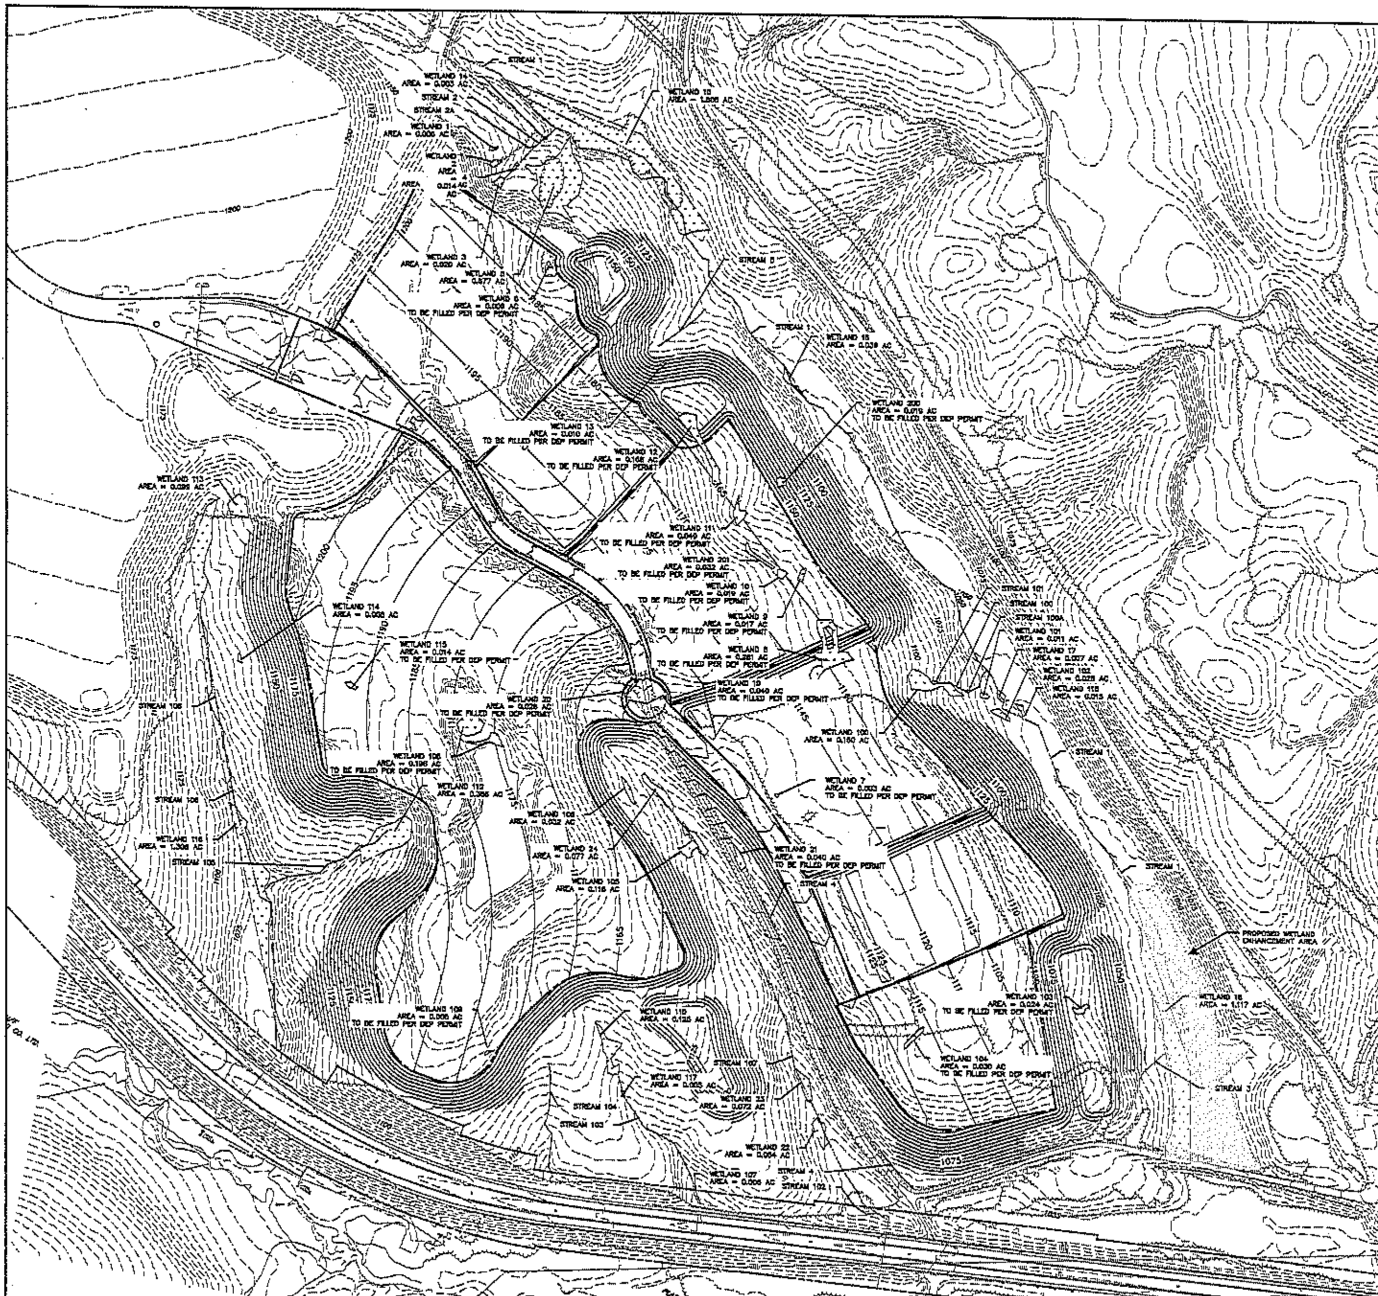

SITE DATA

BUILDABLE AREA	96.5 ACRES
80' ROW AREA	6 ACRES
TOTAL PAD AREA	102.5 ACRES

WETLAND IMPACTS		
NAME	ACREAGE	DISTURBANCE
WETLAND 6	0.006	0.006
WETLAND 7	0.003	0.003
WETLAND 8	0.281	0.281
WETLAND 9	0.017	0.017
WETLAND 10	0.019	0.019
WETLAND 11	0.049	0.049
WETLAND 12	0.168	0.168
WETLAND 13	0.010	0.010
WETLAND 19	0.049	0.049
WETLAND 20	0.028	0.028
WETLAND 103	0.024	0.024
WETLAND 104	0.030	0.030
WETLAND 108	0.198	0.198
WETLAND 109	0.005	0.005
WETLAND 115	0.014	0.014
WETLAND 200	0.019	0.019
WETLAND 201	0.032	0.032
TOTAL		0.952

200 0 200 400 FEET
SCALE: 1"=200'

It is a violation of the law for any person, unless acting under the direction of a licensed Architect, Engineer or Land Surveyor, to alter an item in any way. Plans, maps, specifications, studies, and reports not containing a red ink seal imprint on the cover sheet accompanied by an original signature by the licensed professional may have been fraudulently altered and shall not be considered an original copy. Copyright Protected 2014, Larson Design Group.

ISSUE / REVISIONS				
NO	DATE	COMMENTS	BY	CHKD
01	10-24-2016	CONCEPT GRADING PLAN	CAB	CSW

Larson Design Group®

CONCEPT GRADING PLAN
ALTERNATE ANALYSIS
STARPOINTE PHASE 1C

HANOVER TOWNSHIP, WASHINGTON COUNTY, PENNSYLVANIA

Washington County Council on Economic Development
273 South Main Street
Washington, PA 15301
PHONE 724.223.6223

Larson Design Group • Architects Engineers Surveyors
300 South Walnut Lane • Suite 202
Beaver, PA 15009
PHONE 724.495.7020 TOLL FREE 877.323.6603
FAX 724.495.2594 • www.larsondesigngroup.com

SHEET NO.: SK-103

PROJECT NO.: 11006-001